


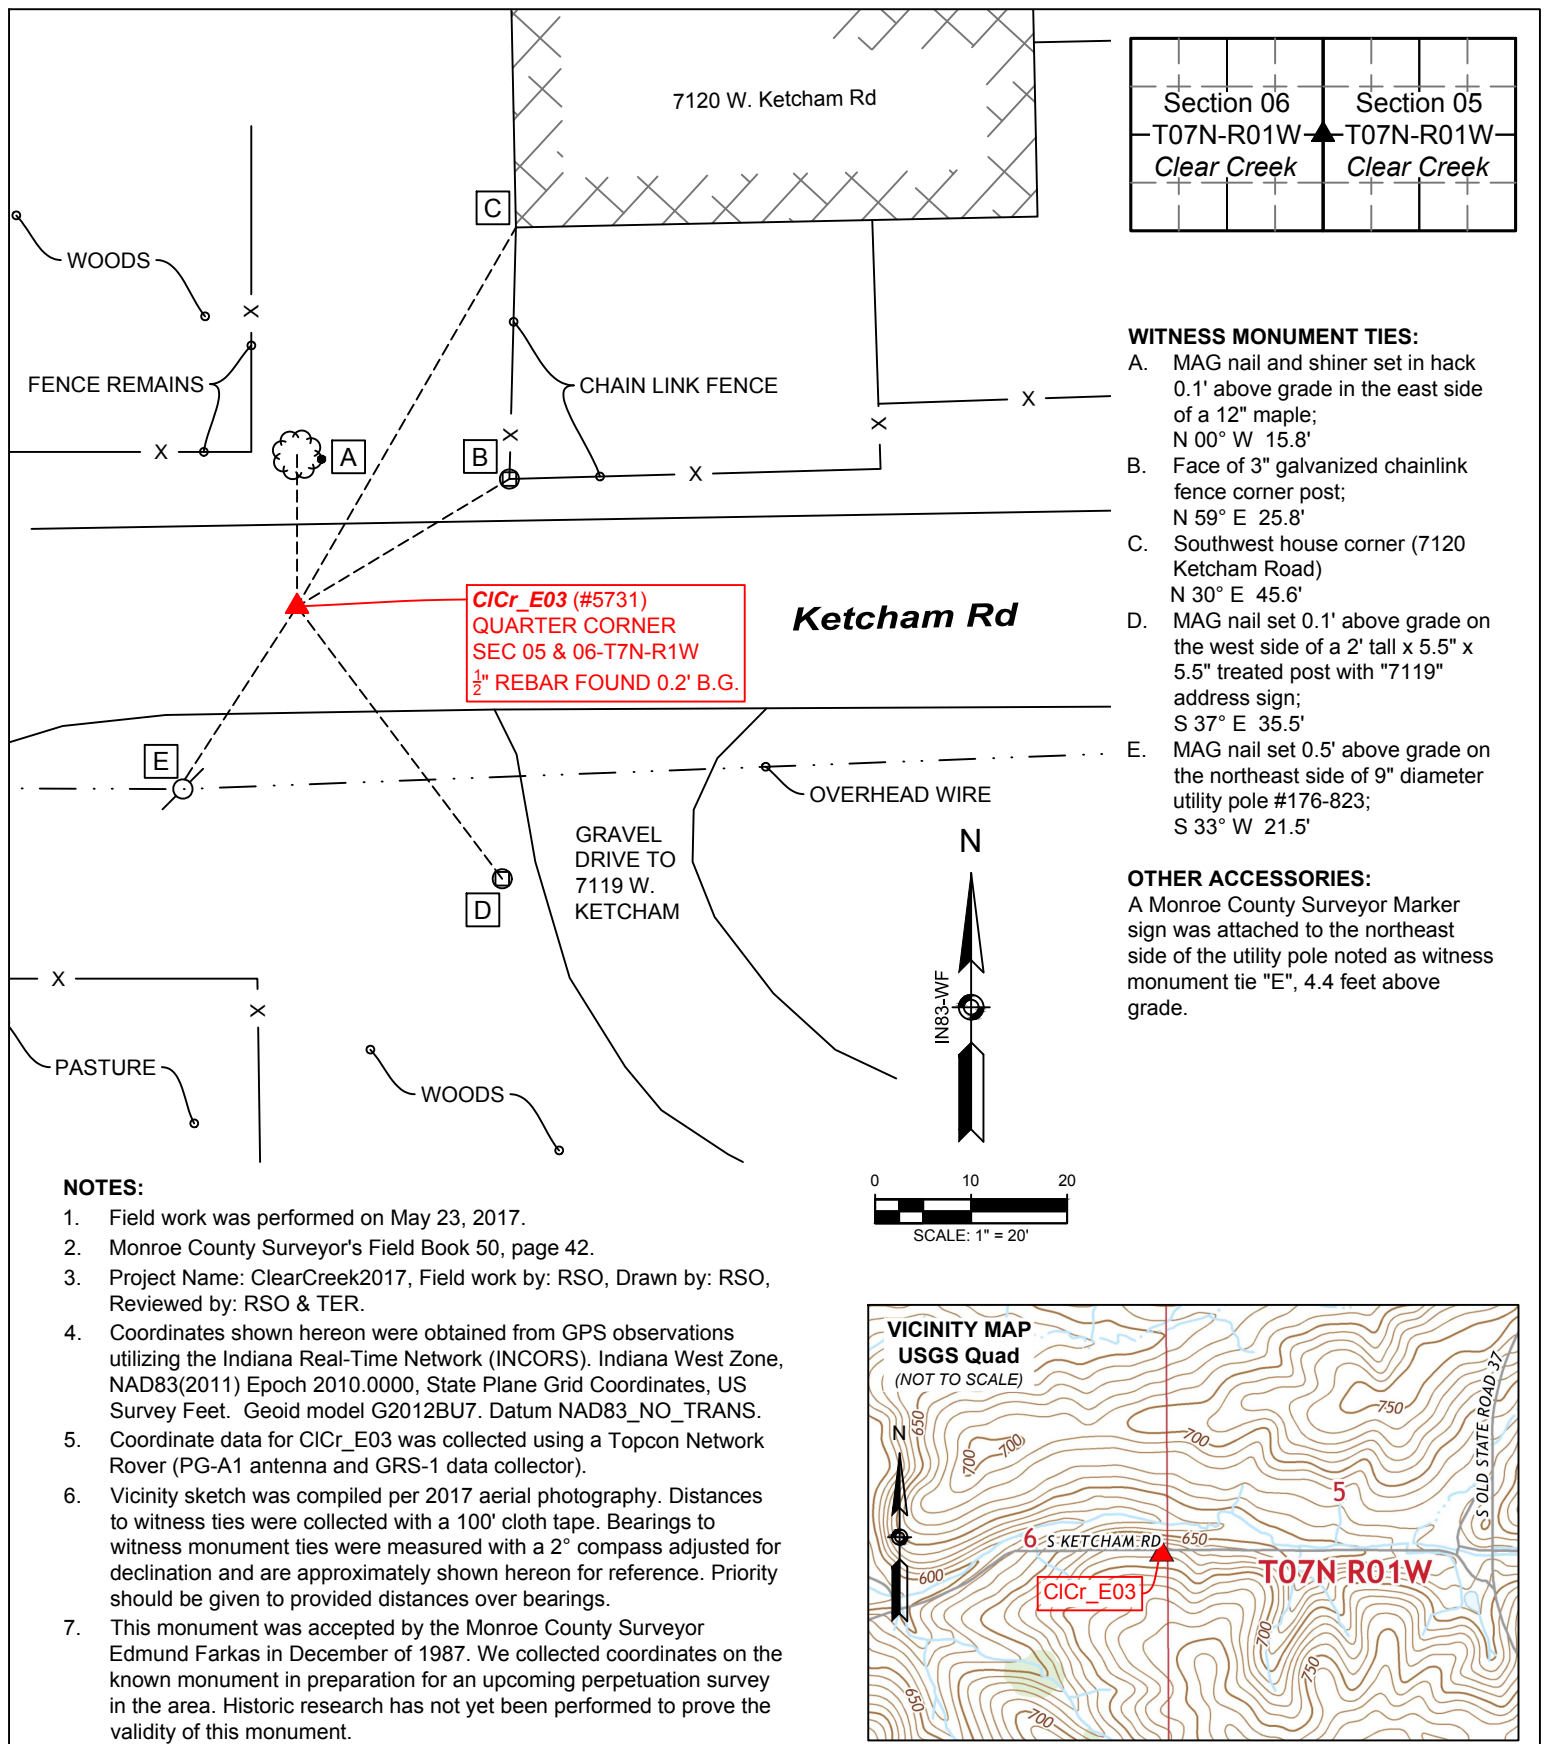

▲ **Monument Description:** 1/2" rebar found 0.2' below grade, 1.0' north of the centerline of Ketcham Road

State Plane Grid Coordinates: Northing: 1392807.8', Easting: 3103043.9'

SHEET 1 OF 2	MONUMENT RECORD CORNER ID: C1Cr_E03	Quarter Corner Section 05 & 06- T07N-R01W Clear Creek Township Monroe County, Indiana	MONROE COUNTY GOVERNMENT OFFICE OF THE MONROE COUNTY SURVEYOR Trohn Enright-Randolph Monroe County Surveyor Rachel Savich Oser Professional Surveyor 119 West 7th Street, Bloomington, IN 47404 (812) 349-2570
-----------------------	---	---	--

Photos were taken on 5/23/2017 with an iPhone 6s



Trohn Enright-Randolph
Trohn Enright-Randolph
Monroe County Surveyor



Accepted by the Monroe
County Surveyor Review Board
on December 19, 2017



Rachel Oser
Rachel Savich Oser, State of Indiana
Professional Surveyor No. 21100022

SHEET 2 OF 2	MONUMENT RECORD CORNER ID: ClCr_E03	Quarter Corner Section 05 & 06- T07N-R01W Clear Creek Township Monroe County, Indiana	 MONROE COUNTY SURVEYOR'S OFFICE Trohn Enright-Randolph Monroe County Surveyor Rachel Savich Oser Professional Surveyor 119 West 7th Street, Bloomington, IN 47404 (812) 349-2570
-----------------------	---	---	---


STATE OF INDIANA - COUNTY OF MONROE

SECTION 5, TOWNSHIP 7 N, RANGE 1 W

MONUMENT DESCRIPTION & REMARKS

FOUND 1/2" REBAR

RECOVERY TIE DRAWING

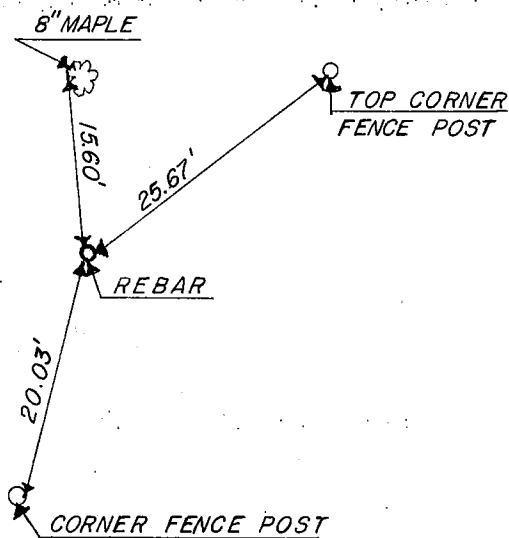

(●) AT CORNER



NOT TO SCALE

STATE OF INDIANA

COUNTY OF MONROE

I, EDMUND O. FARKAS HEREBY CERTIFY THAT THIS DOCUMENT WAS PREPARED UNDER MY DIRECTION IN ACCORDANCE WITH THE PROVISIONS OF SECTION 17-3-64-4 - 17-3-64-8 OF THE INDIANA CODE, BEING ACTS OF 1965, CHAPTER 319; AND THE ABOVE DATA IS GIVEN UNDER MY HAND AND SEAL THIS DAY OF DECEMBER, 1987 A.D.

SPACE
RESERVED
FOR
RECORDING
OFFICER.INDIANA REGISTERED LAND SURVEYOR NO. OR TOWNSHIP:
CLEAR CREEK

UNITED STATES GOVERNMENT AGENCY

CORNER I.D.

TITLE